
# CERTIFICATE OF SURVEY

PART OF GOVERNMENT LOT 2, SECTION 34, TOWN 47 NORTH, RANGE 02 WEST, BAY MILLS TOWNSHIP, CHIPPEWA COUNTY, MICHIGAN

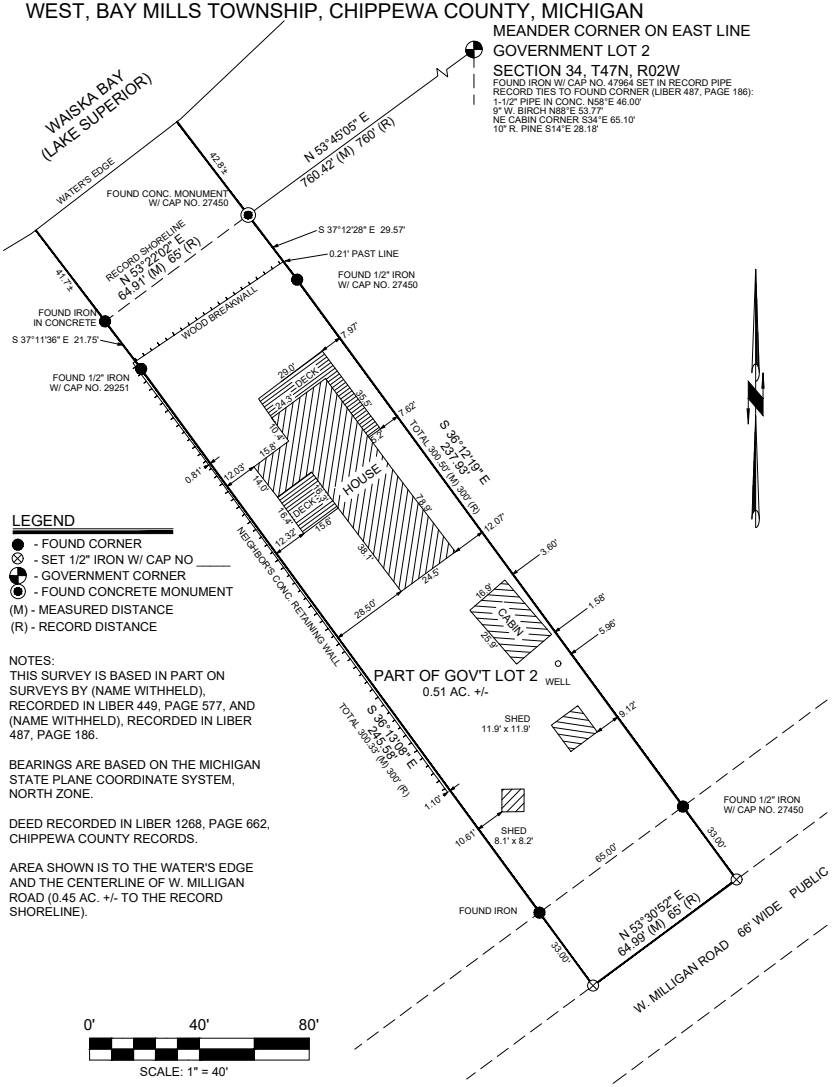


LEGEND

- ● - FOUND CORNER
- ⊗ - SET 1/2" IRON W/ CAP NO _____
- ◐ - GOVERNMENT CORNER
- ◉ - FOUND CONCRETE MONUMENT
- (M) - MEASURED DISTANCE
- (R) - RECORD DISTANCE

NOTES:
THIS SURVEY IS BASED IN PART ON SURVEYS BY (NAME WITHHELD), RECORDED IN LIBER 449, PAGE 577, AND (NAME WITHHELD), RECORDED IN LIBER 487, PAGE 186.

BEARINGS ARE BASED ON THE MICHIGAN STATE PLANE COORDINATE SYSTEM, NORTH ZONE.

DEED RECORDED IN LIBER 1268, PAGE 662, CHIPPEWA COUNTY RECORDS.

AREA SHOWN IS TO THE WATER'S EDGE AND THE CENTERLINE OF W. MILLIGAN ROAD (0.45 AC. +/- TO THE RECORD SHORELINE).


0' 40' 80'

SCALE: 1" = 40'

I CERTIFY THAT I HAVE SURVEYED AND MAPPED THE LAND ABOVE PLATTED AND DESCRIBED ON _____ AND IN ACCORDANCE WITH THE REQUIREMENTS OF P.A. 132 OF 1970 AS AMENDED, THAT THE RELATIVE POSITIONAL PRECISION OF EACH CORNER IS WITHIN THE LIMITS ACCEPTED BY THE PRACTICE OF PROFESSIONAL SURVEYING.

_____

_____, P.S. _____

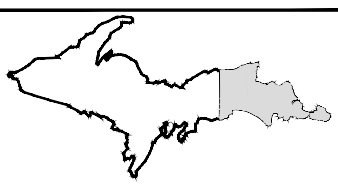

| | |
|---|---|
| SURVEY FOR: WITHHELD | DATE: |
| COMPUTED BY: | SHEET: 1 OF 1 |
| DRAWN BY: | JOB: |